# SKETCH OF SURVEY

JOB No. 05-131

For: BILL VOORHEIS
2449 MAJORIE LANE
CLIO, MI 48420

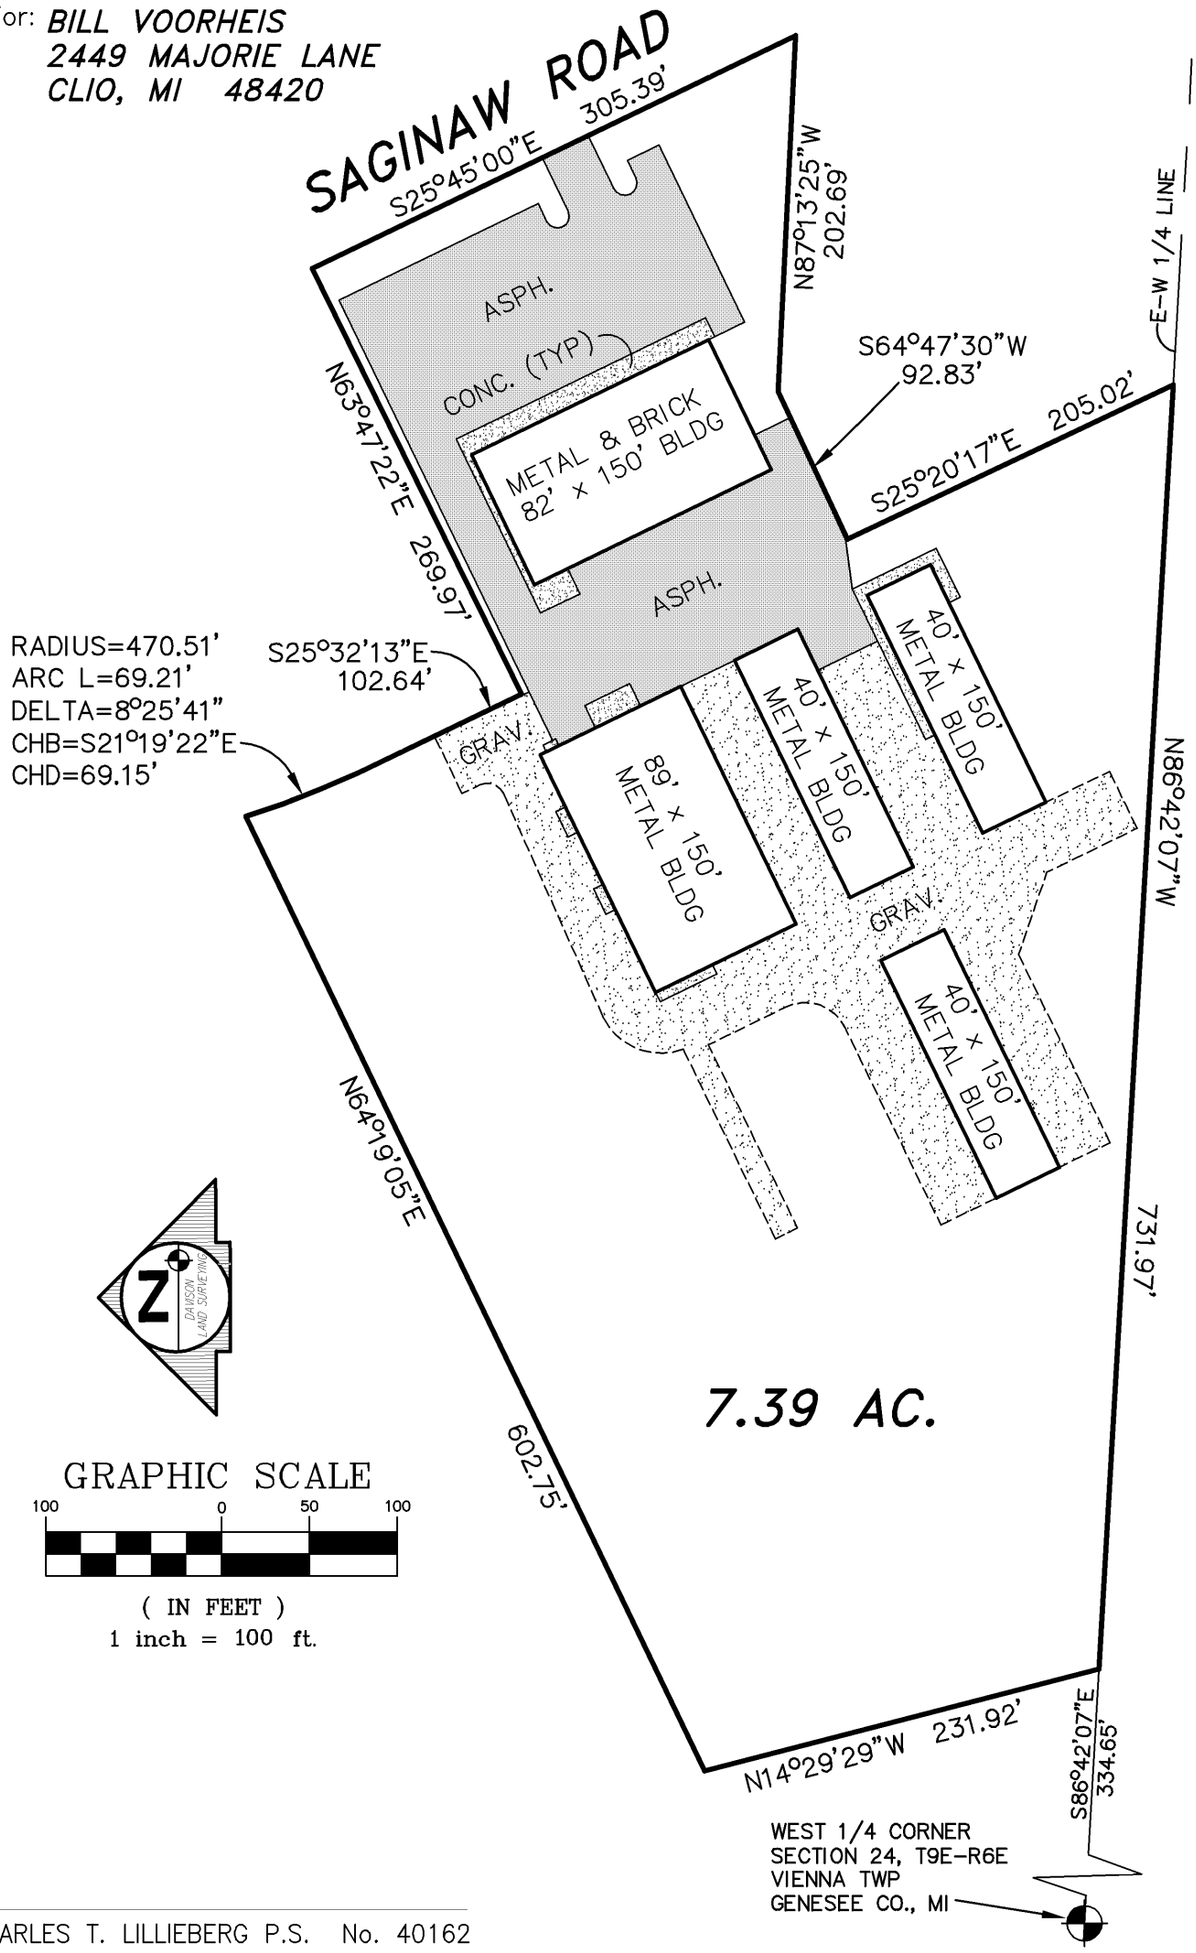


CHARLES T. LILLIEBERG P.S. No. 40162


**DAVISON LAND SURVEYING INC.**

1063 S. State, Suite 9 Davison, MI 48423
Phone: 810-653-5969 Fax: 810-658-9388


BEARINGS ARE REFERENCED TO: SEE CERTIFICATE OF SURVEY, THIS DRAWING FOR BUILDING IMPROVEMENTS ONLY

LEGEND: ○=IRON SET, ●=IRON FOUND, ■=MONUMENT FOUND, x-x=FENCE, (R)=RECORDED, (M)=MEASURED

| DATE: | SCALE: | DRAWN BY: | CREW CHIEF: | CHECKED BY: | SHEET: |
|---|---|---|---|---|---|
| 5/05/05 | 1" = 100' | RJV | CTL | CTL/WPM | 1 OF 1 |